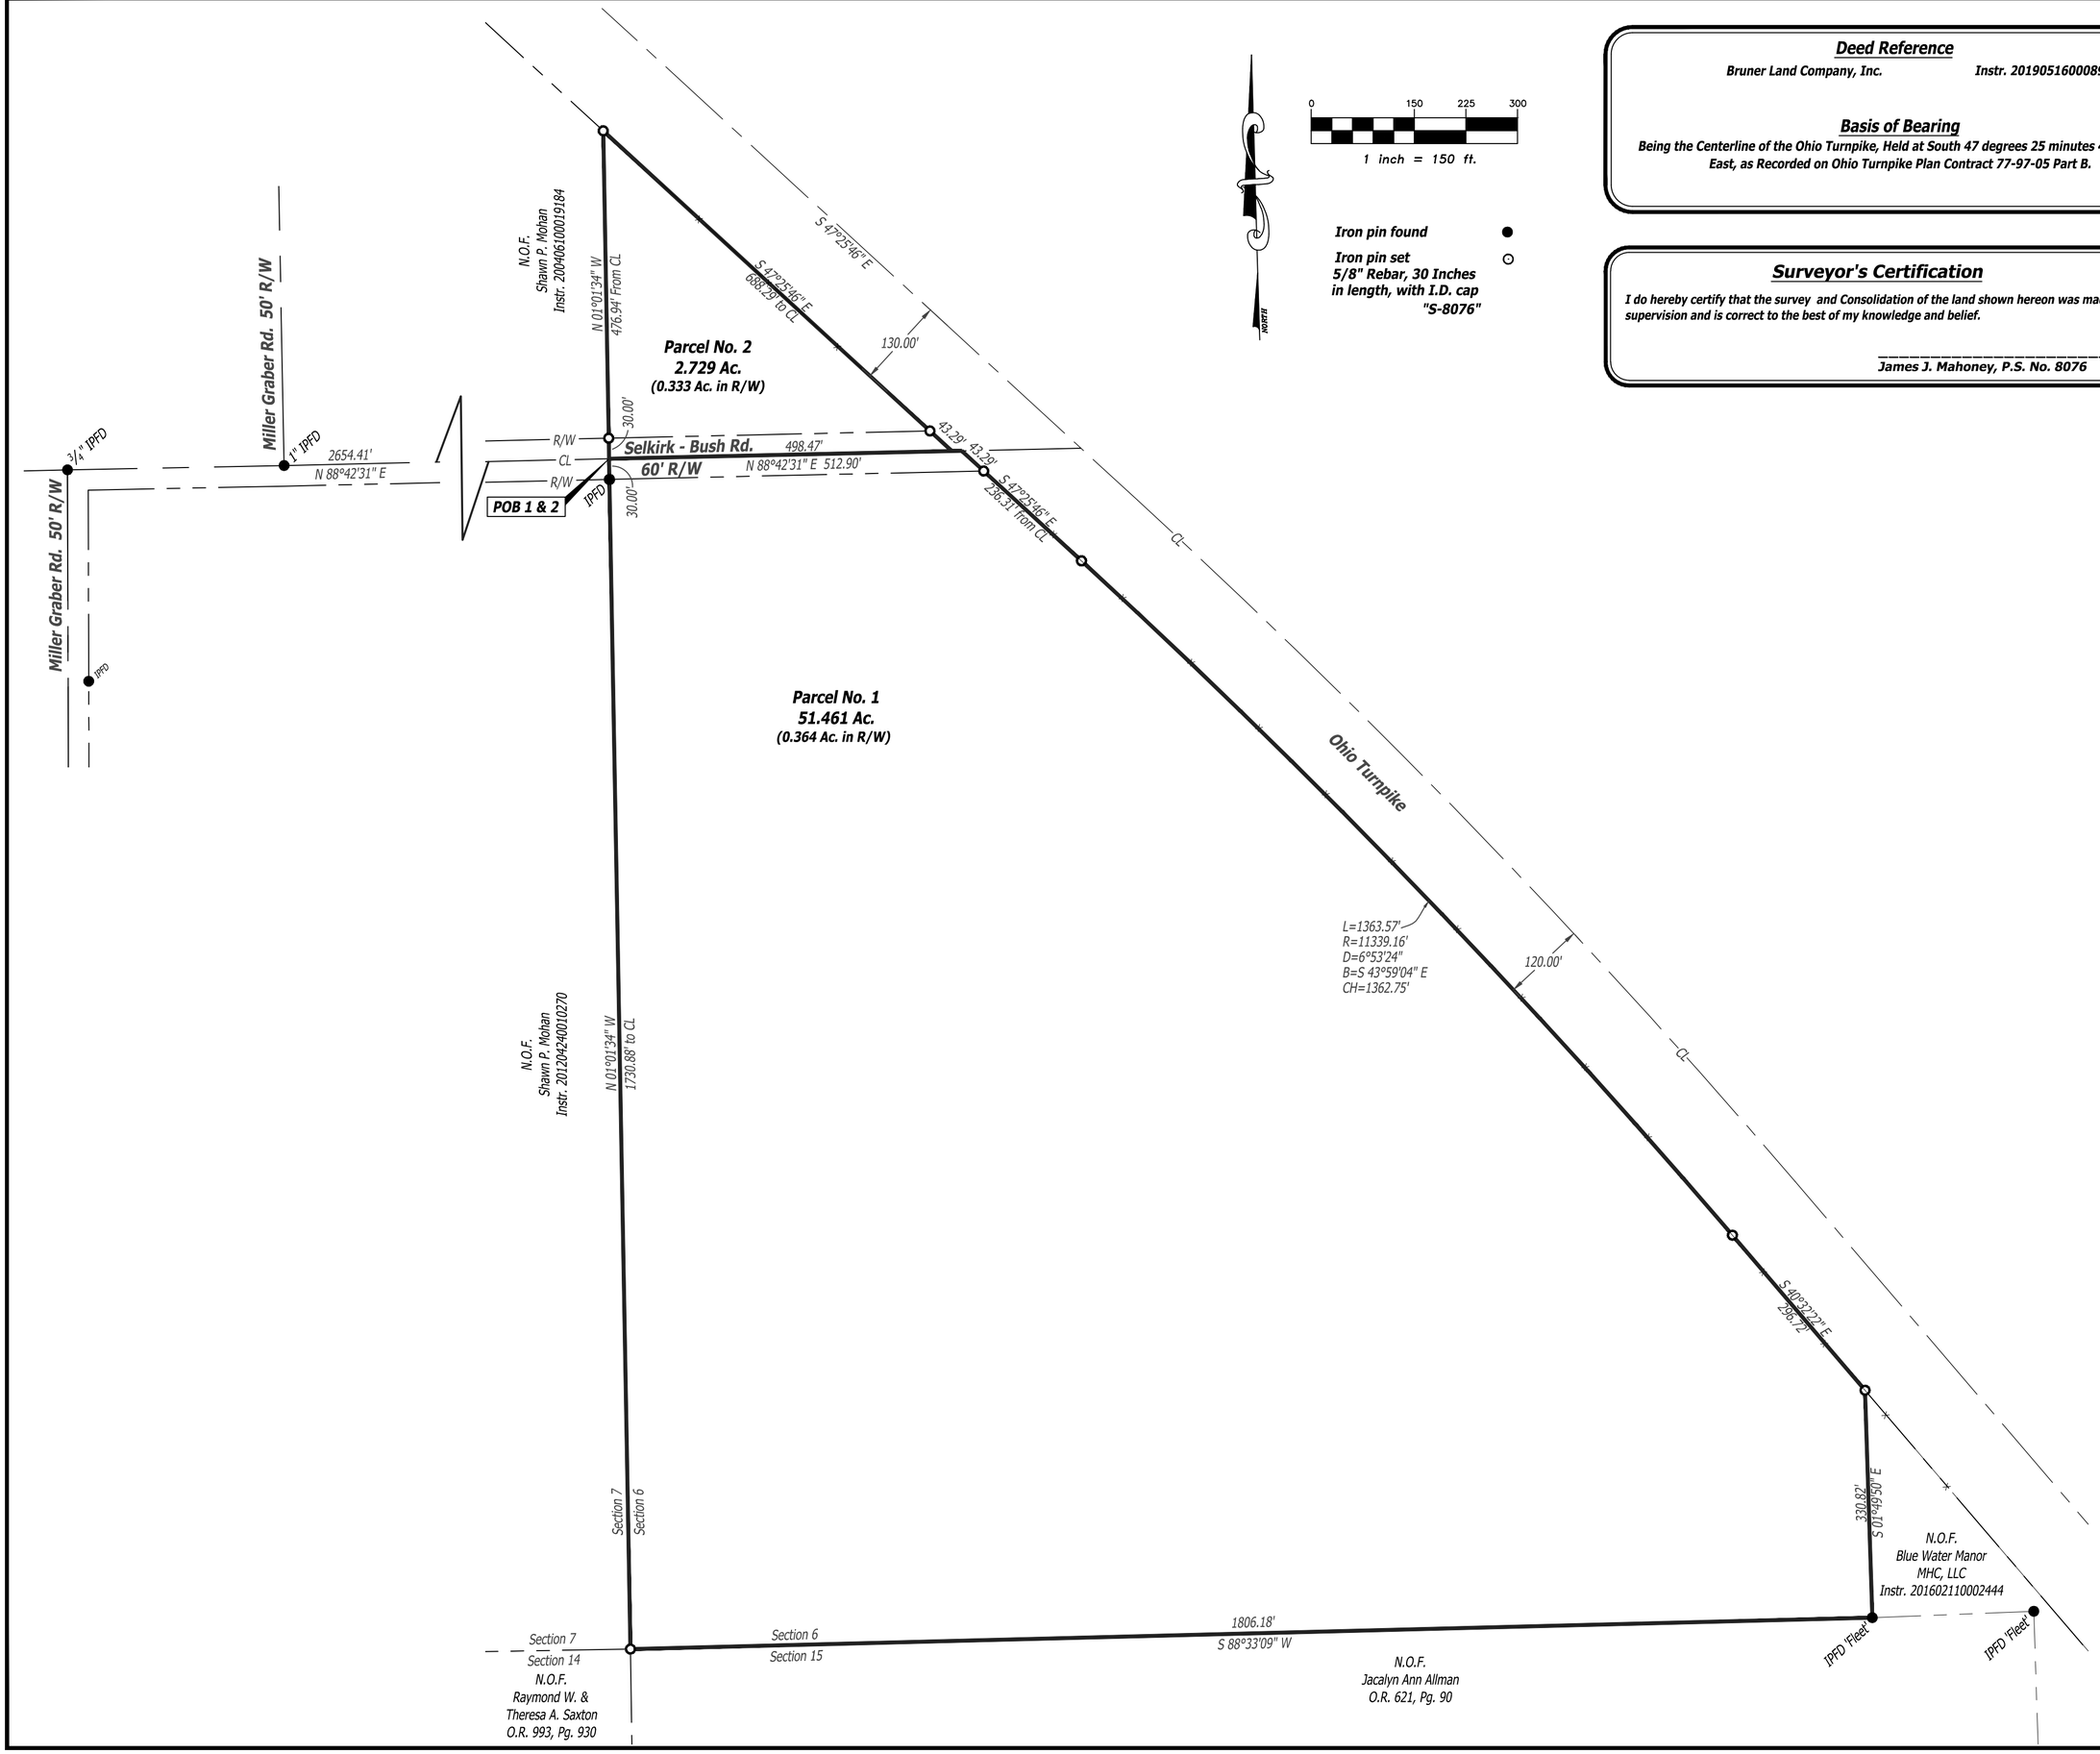


## Deed Reference

Bruner Land Company, Inc. Instr. 201905160008900

## Basis of Bearing

Being the Centerline of the Ohio Turnpike, Held at South 47 degrees 25 minutes 46 seconds East, as Recorded on Ohio Turnpike Plan Contract 77-97-05 Part B.

## Surveyor's Certification

I do hereby certify that the survey and Consolidation of the land shown hereon was made under my supervision and is correct to the best of my knowledge and belief.

_____
James J. Mahoney, P.S. No. 8076

STATE OF OHIO
JAMES J. MAHONEY
8076
REGISTERED
LAND SURVEYOR


**AES Surveying And Land Planning Inc.**
888 Boardman-Canfield Rd., Suite A, Boardman, Oh 44512
Phone: (330) 953-0227


**Selkirk - Bush Rd.**
**Newton Township**
**Trumbull County, OH**

| Revisions | |
|---|---|
| Date: | November 2019 |
| Drawn By: | RJJ |
| Project No.: | 19 1431-3 |
| AutoCad File: | 19 1431-3 |
| Scale: | 1" = 150' |
| Sheet No. | 1 OF 1 |

# Map of Survey